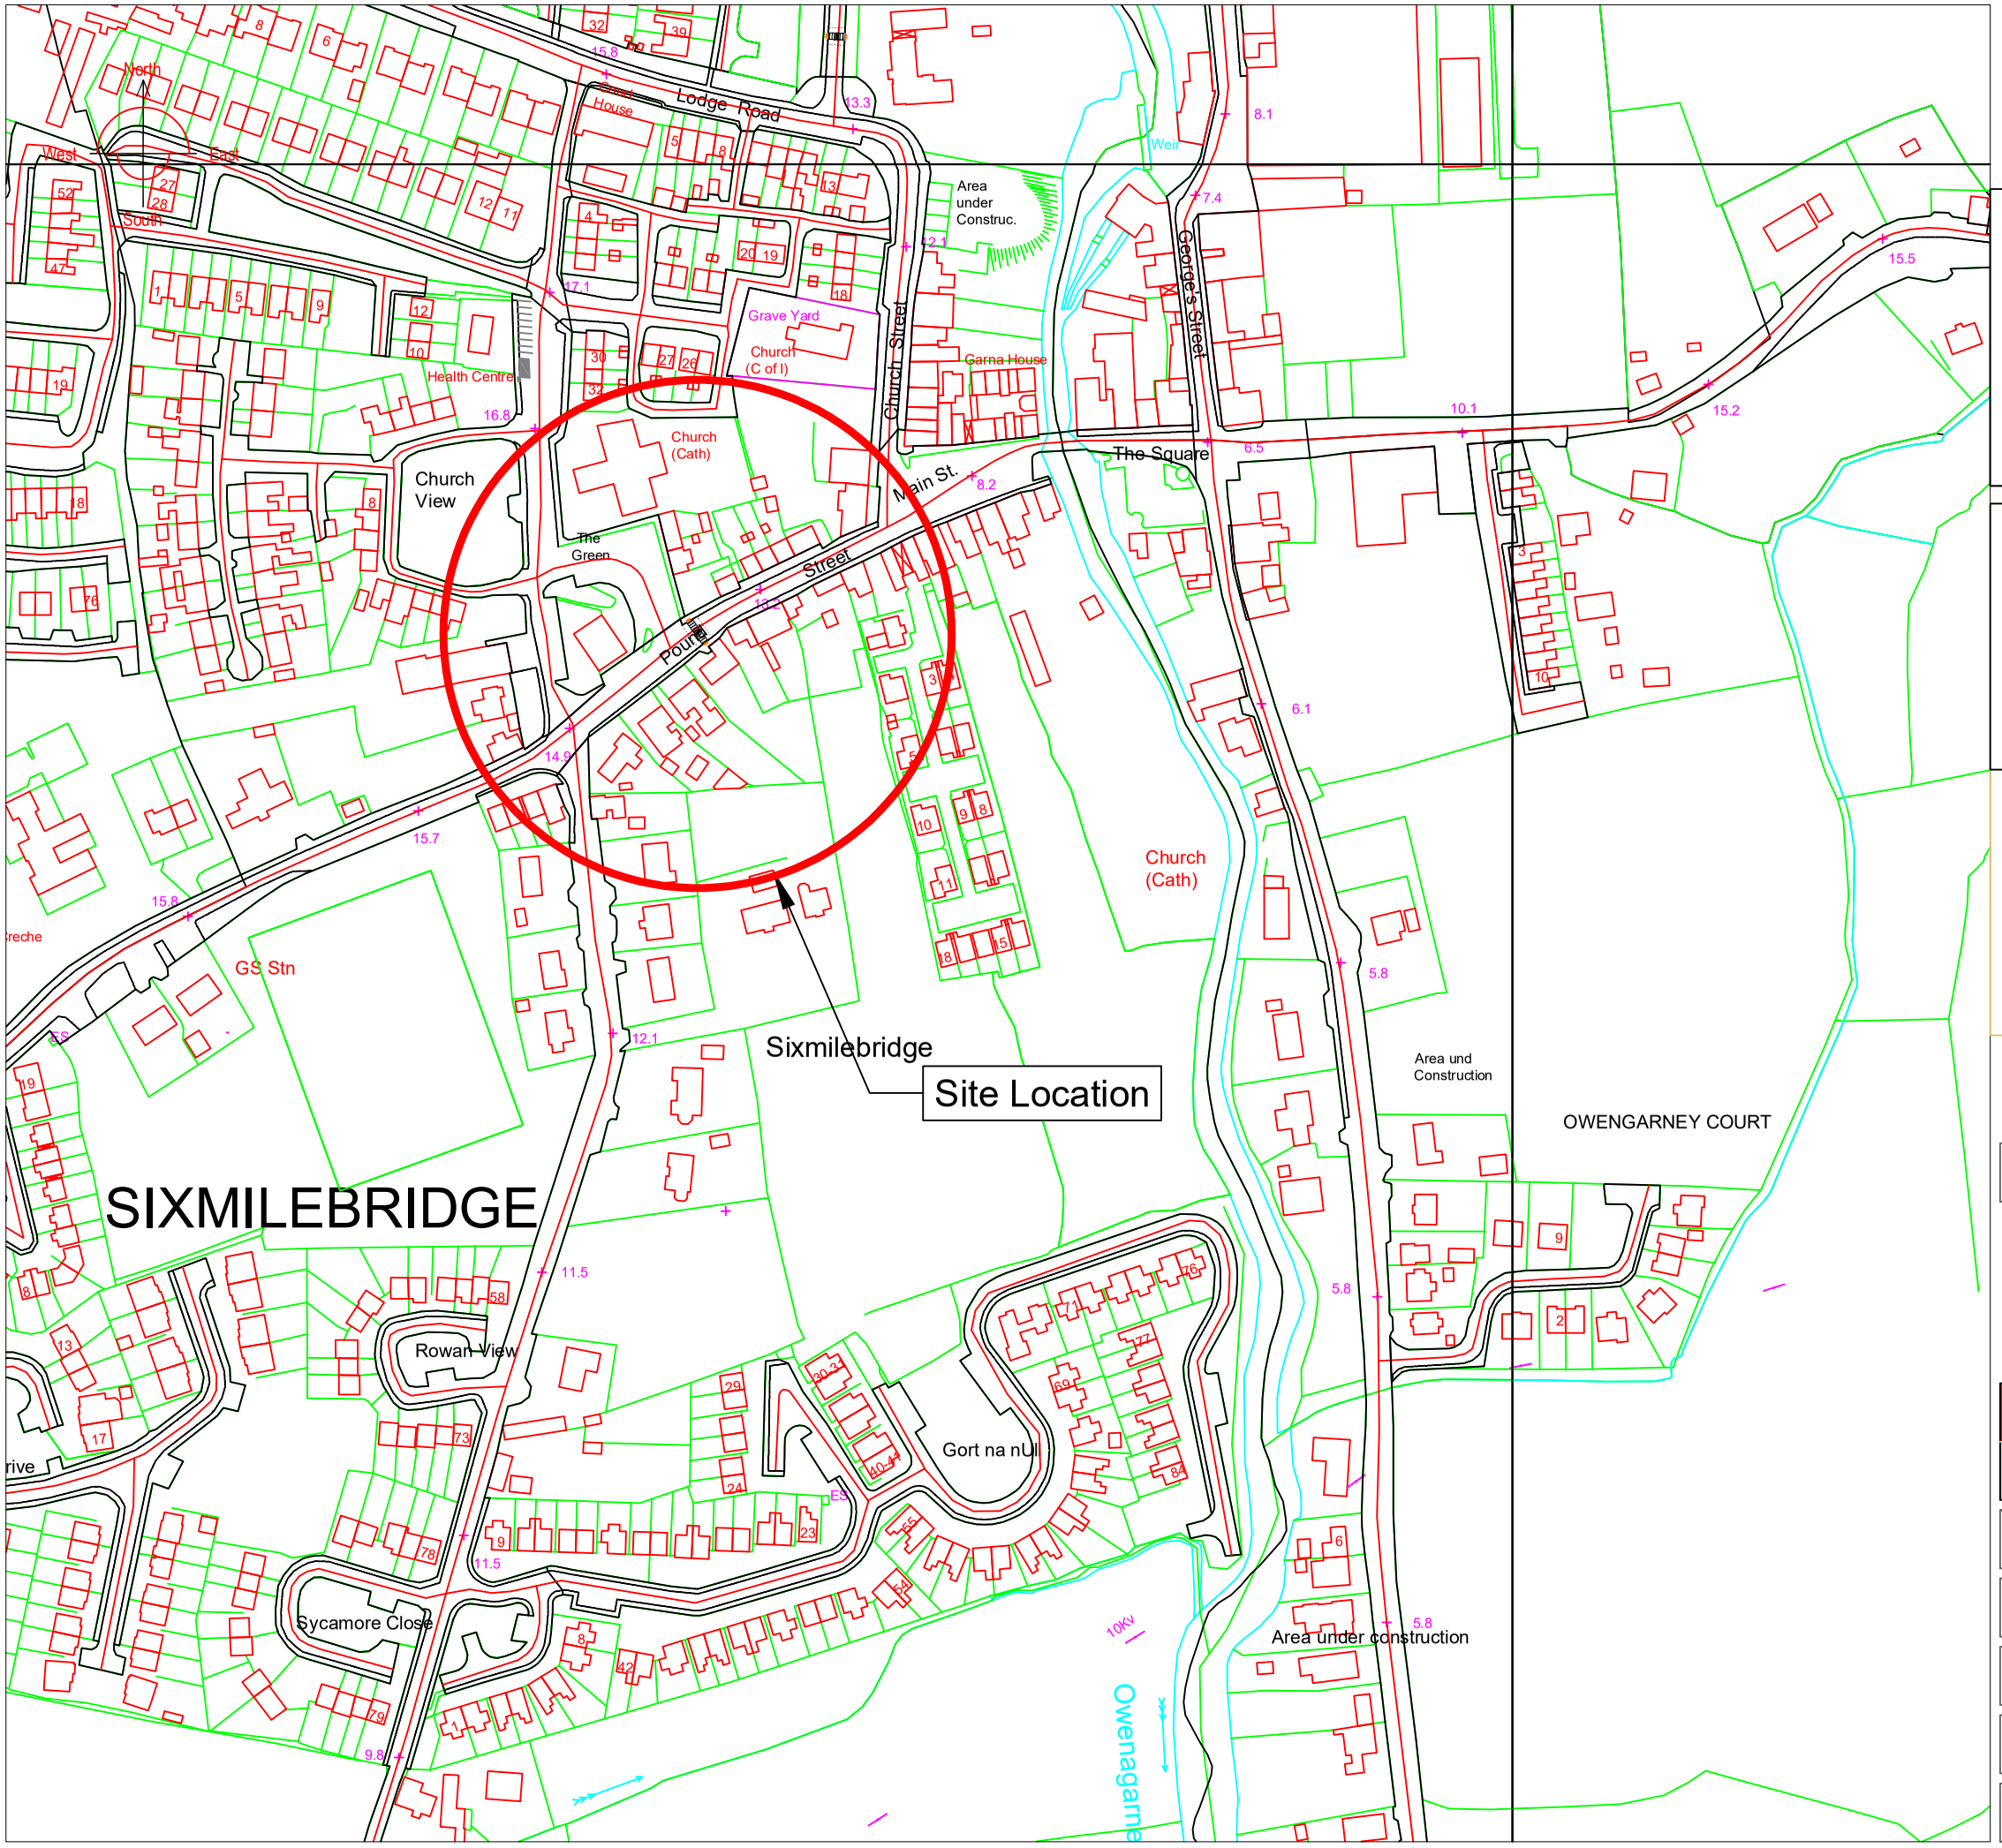

Townland: Sixmilebridge

O.S. Sheet: 4560-B

Legend:

Revision	Description of changes	Checked by	Date
-	-	-	-

COMHAIRLE CONTAE ÁN CHLAIR

CLARE COUNTY COUNCIL

SHANNON MUNICIPAL DISTRICT, TOWN HALL, SHANNON

ww.clare.ie 061 362 319 shannonmunicipaldistrict@clarecoco.ie

Project Title: Raised Tabletop - Sixmilebridge

Drawing Title: Raised Tabletop - Sixmilebridge

Drawn by	Designed by	Checked by
S.haugh	S.Haugh	T. Mellet

Date created	Date Plotted	Last Saved by
		SHAUGH

Status	Scale	Project number
Issue	1:2500@A3	S25-15

ITM Top left co-ordinates	Sheet	Revision	Drawing number
	1 of 2	-	001

This drawing and any design hereon is the copyright of Clare County Council and may not be copied, reproduced or transmitted in any form without the prior written consent of the Clare County Council. All dimensions to be checked on site and any discrepancies to be reported to the Clare County Council before work proceeds. May includes Ordnance Survey Ireland data reproduced under OSI License number 2016/18/CCMA/Clare County Council.Unauthorised reproduction infringes Ordnance Survey Ireland and Government of Ireland copyright ©Ordnance Survey Ireland, 2018