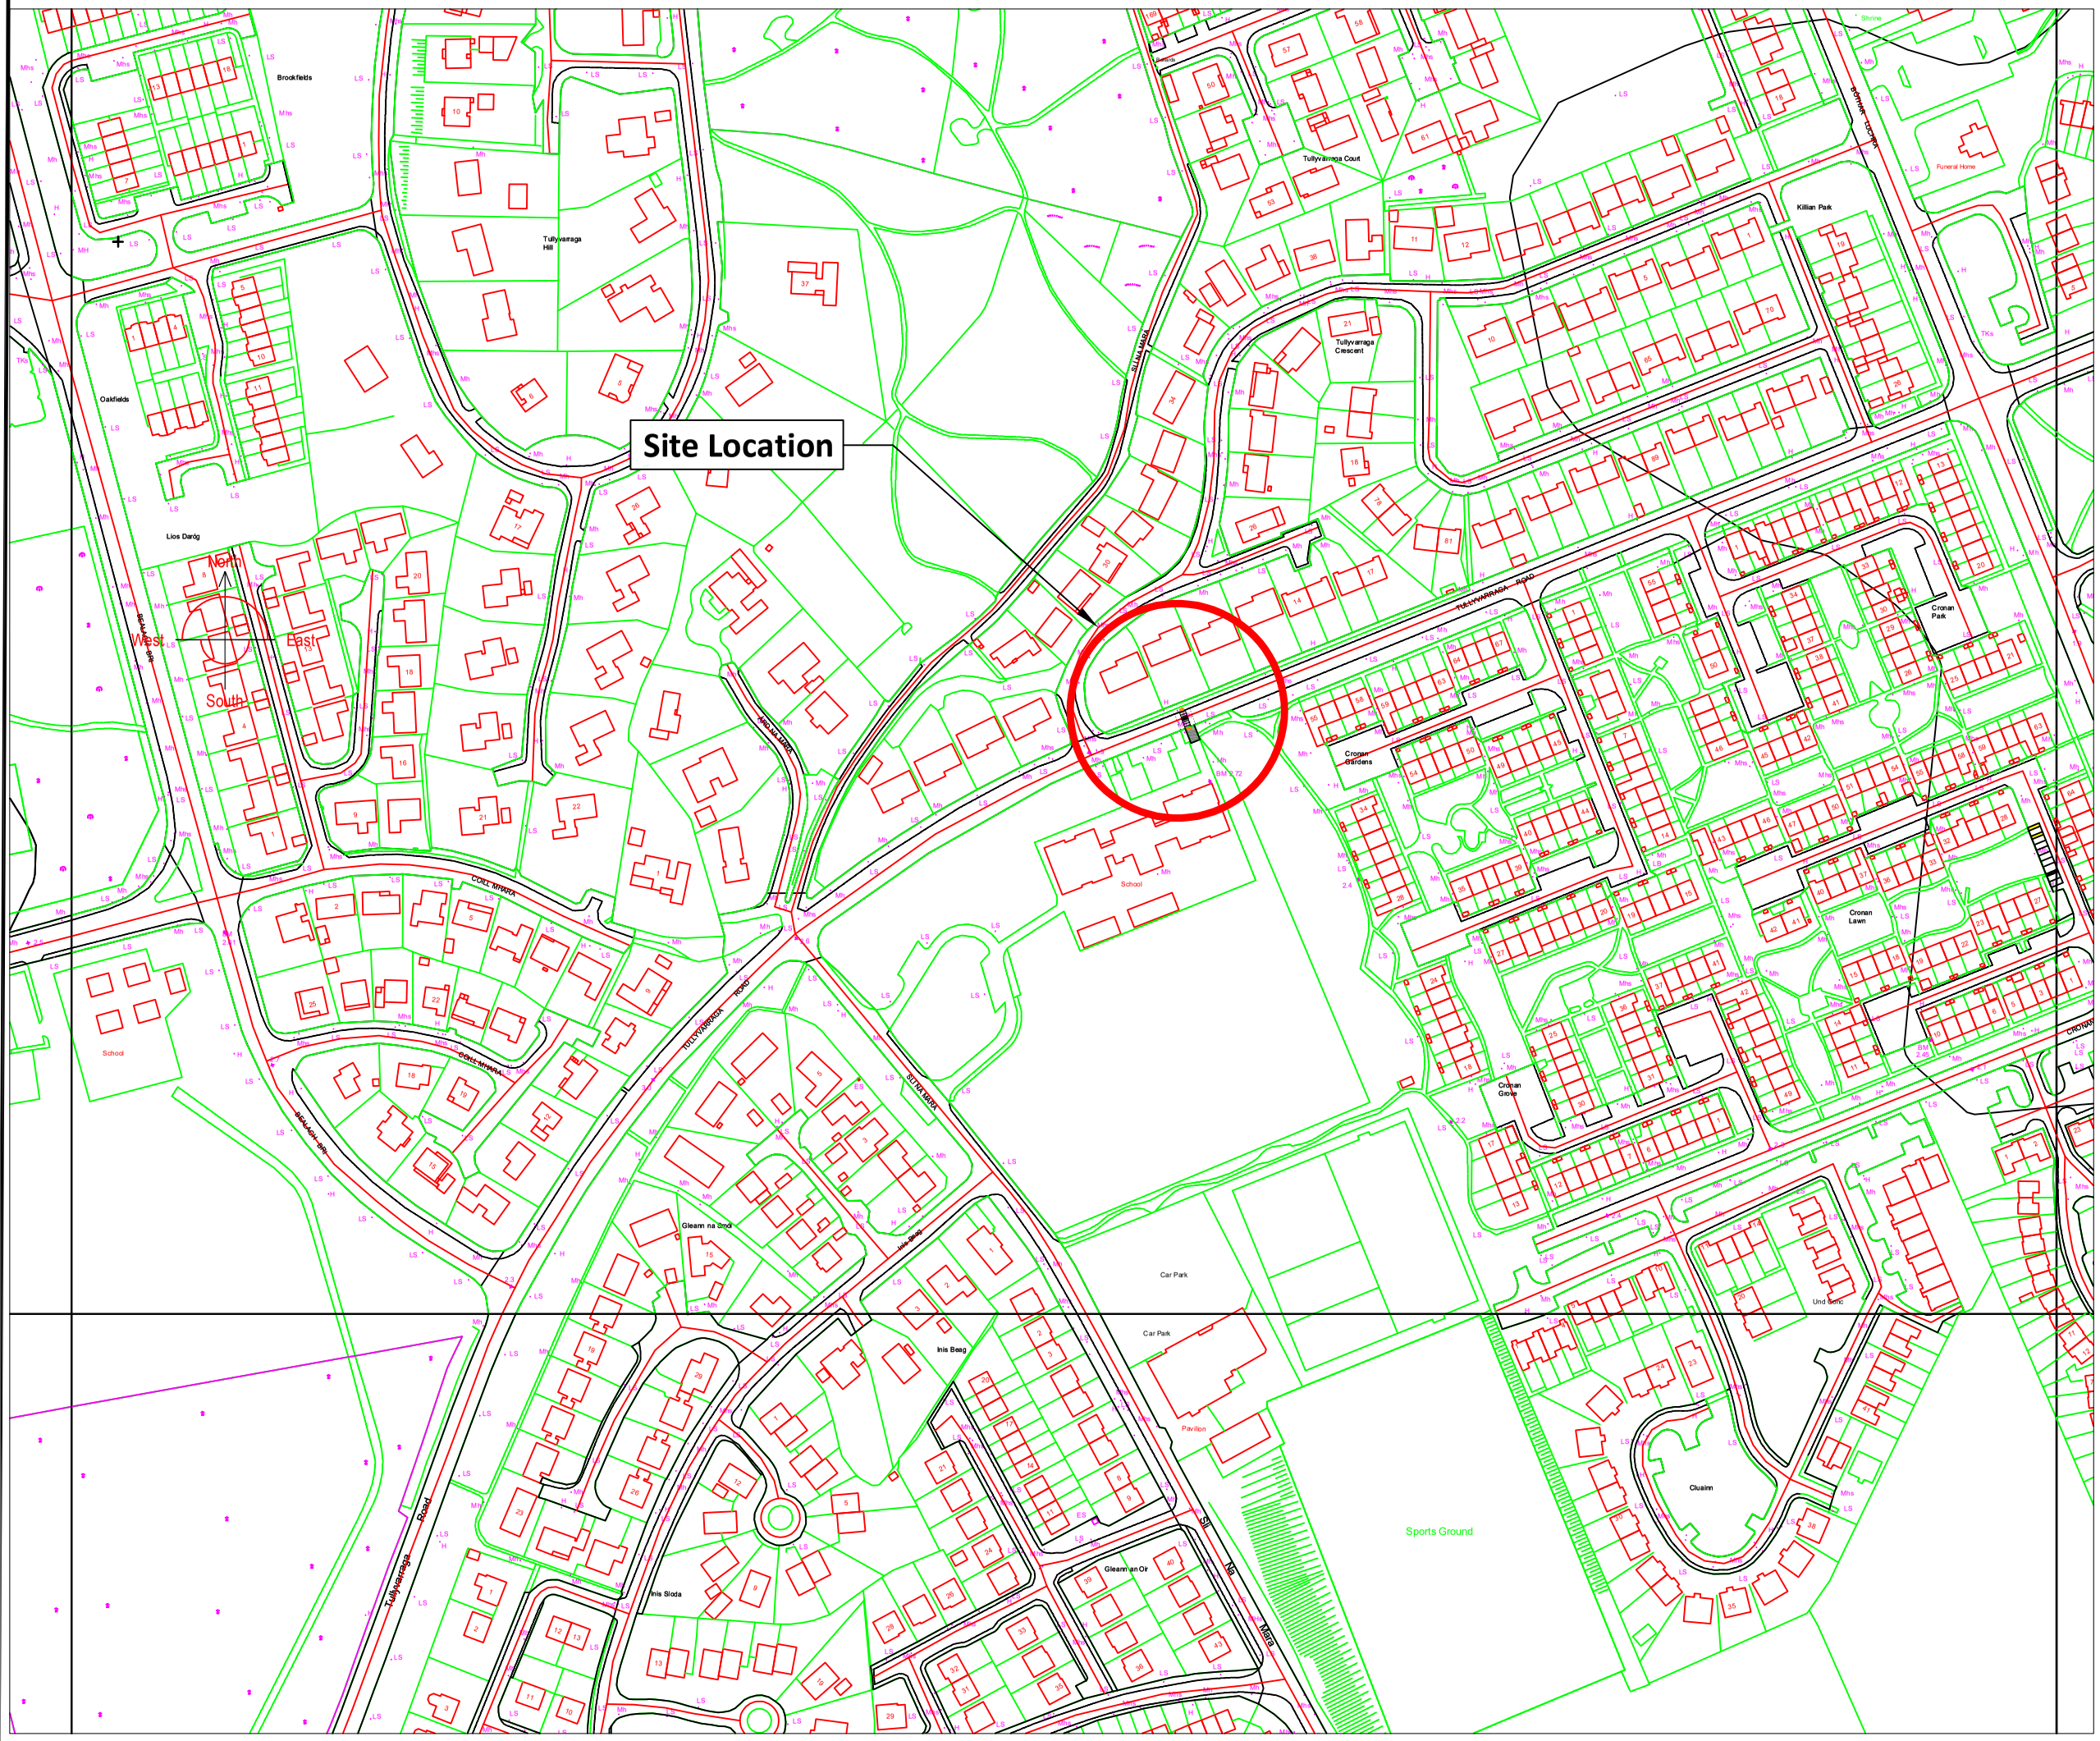

Revision	Description of changes	Checked by	Date
-	-	-	-

COMHAIRLE CONTAE ÁN CHLAIR

CLARE COUNTY COUNCIL

SHANNON MUNICIPAL DISTRICT, TOWN HALL, SHANNON

www.clare.ie ☎ 061 362 319 shannonmunicipaldistrict@clarecoco.ie

Project Title: Section 38 - - Tullyvarraga Road, Shannon

Drawing Title: Location Map

Drawn by	Designed by	Checked by
S.haugh	S.Haugh	T. Mellet
Date created	Date Plotted	Last Saved by
		SHAUGH
Status	Scale	Project number
Issue	1:2500@A3	
ITM Top-left co-ordinates	Sheet	Revision / Drawing number
		- / 001

This drawing and any design shown is the copyright of Clare County Council and may not be copied, reproduced or transmitted in any form without the prior written consent of the Clare County Council. All dimensions to be checked on site and any discrepancies to be reported to the Clare County Council before work proceeds. Map includes Ordnance Survey Ireland data reproduced under OSi License number ⓒ 2015 CCMA/Clare County Council. Unauthorised reproduction infringes Ordnance Survey Ireland and Government of Ireland copyright ⓒ Ordnance Survey Ireland, 2015